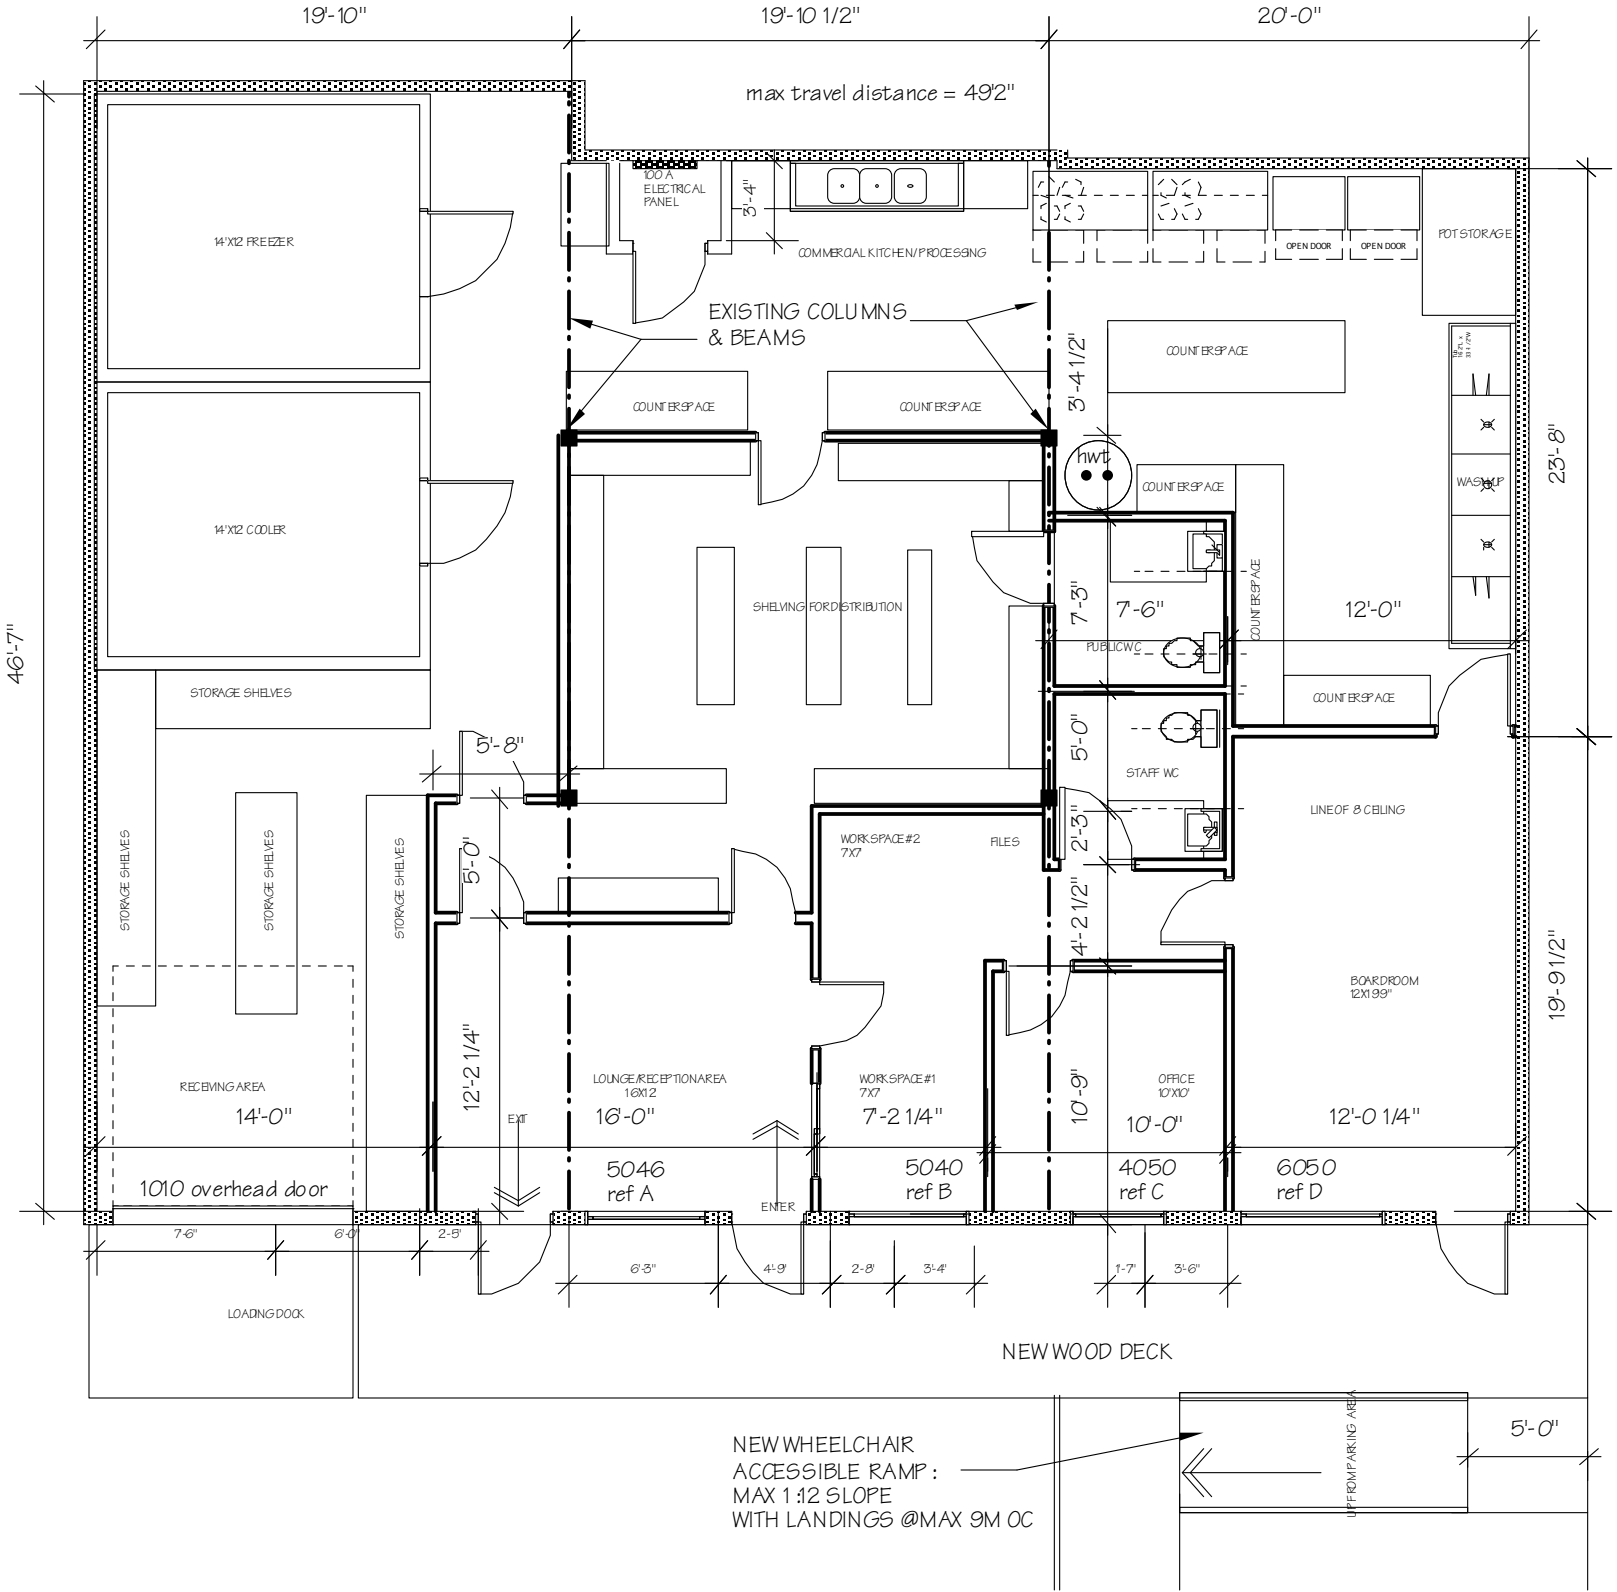
19'-10"
19'-10 1/2"
20'-0"
max travel distance = 49'2"
46'-7"
23'-8"
19'-9 1/2"
14'X12 FREEZER
14'X12 COOLER
100 A ELECTRICAL PANEL
3'-4"
COMMERCIAL KITCHEN/PROCESSING
OPEN DOOR
OPEN DOOR
POT STORAGE
EXISTING COLUMNS & BEAMS
COUNTER SPACE
COUNTER SPACE
COUNTER SPACE
3'-4 1/2"
hwt
COUNTER SPACE
WASH UP
SHELVING FOR DISTRIBUTION
7'-3"
7'-6"
12'-0"
PUBLIC WC
COUNTER SPACE
COUNTER SPACE
STORAGE SHELVES
5'-8"
5'-0"
STAFF WC
LINE OF 8 CEILING
STORAGE SHELVES
STORAGE SHELVES
STORAGE SHELVES
5'-0"
WORK SPACE #2 7X7
FILES
2'-3"
4'-2 1/2"
BOARDROOM 12X19'9"
12'-2 1/4"
RECEIVING AREA
14'-0"
LOUNGE/RECEPTION AREA 16X12
16'-0"
WORK SPACE #1 7X7
7'-2 1/4"
10'-9"
OFFICE 10'X10'
10'-0"
12'-0 1/4"
EXIT
5046 ref A
5040 ref B
4050 ref C
6050 ref D
1010 overhead door
ENTER
7'-6"
6'-0"
2'-5"
6'-3"
4'-9"
2'-8"
3'-4"
1'-7"
3'-6"
LOADING DOCK
NEW WOOD DECK
NEW WHEELCHAIR ACCESSIBLE RAMP: MAX 1:12 SLOPE WITH LANDINGS @MAX 9M OC
UP FROM PARKING AREA
5'-0"